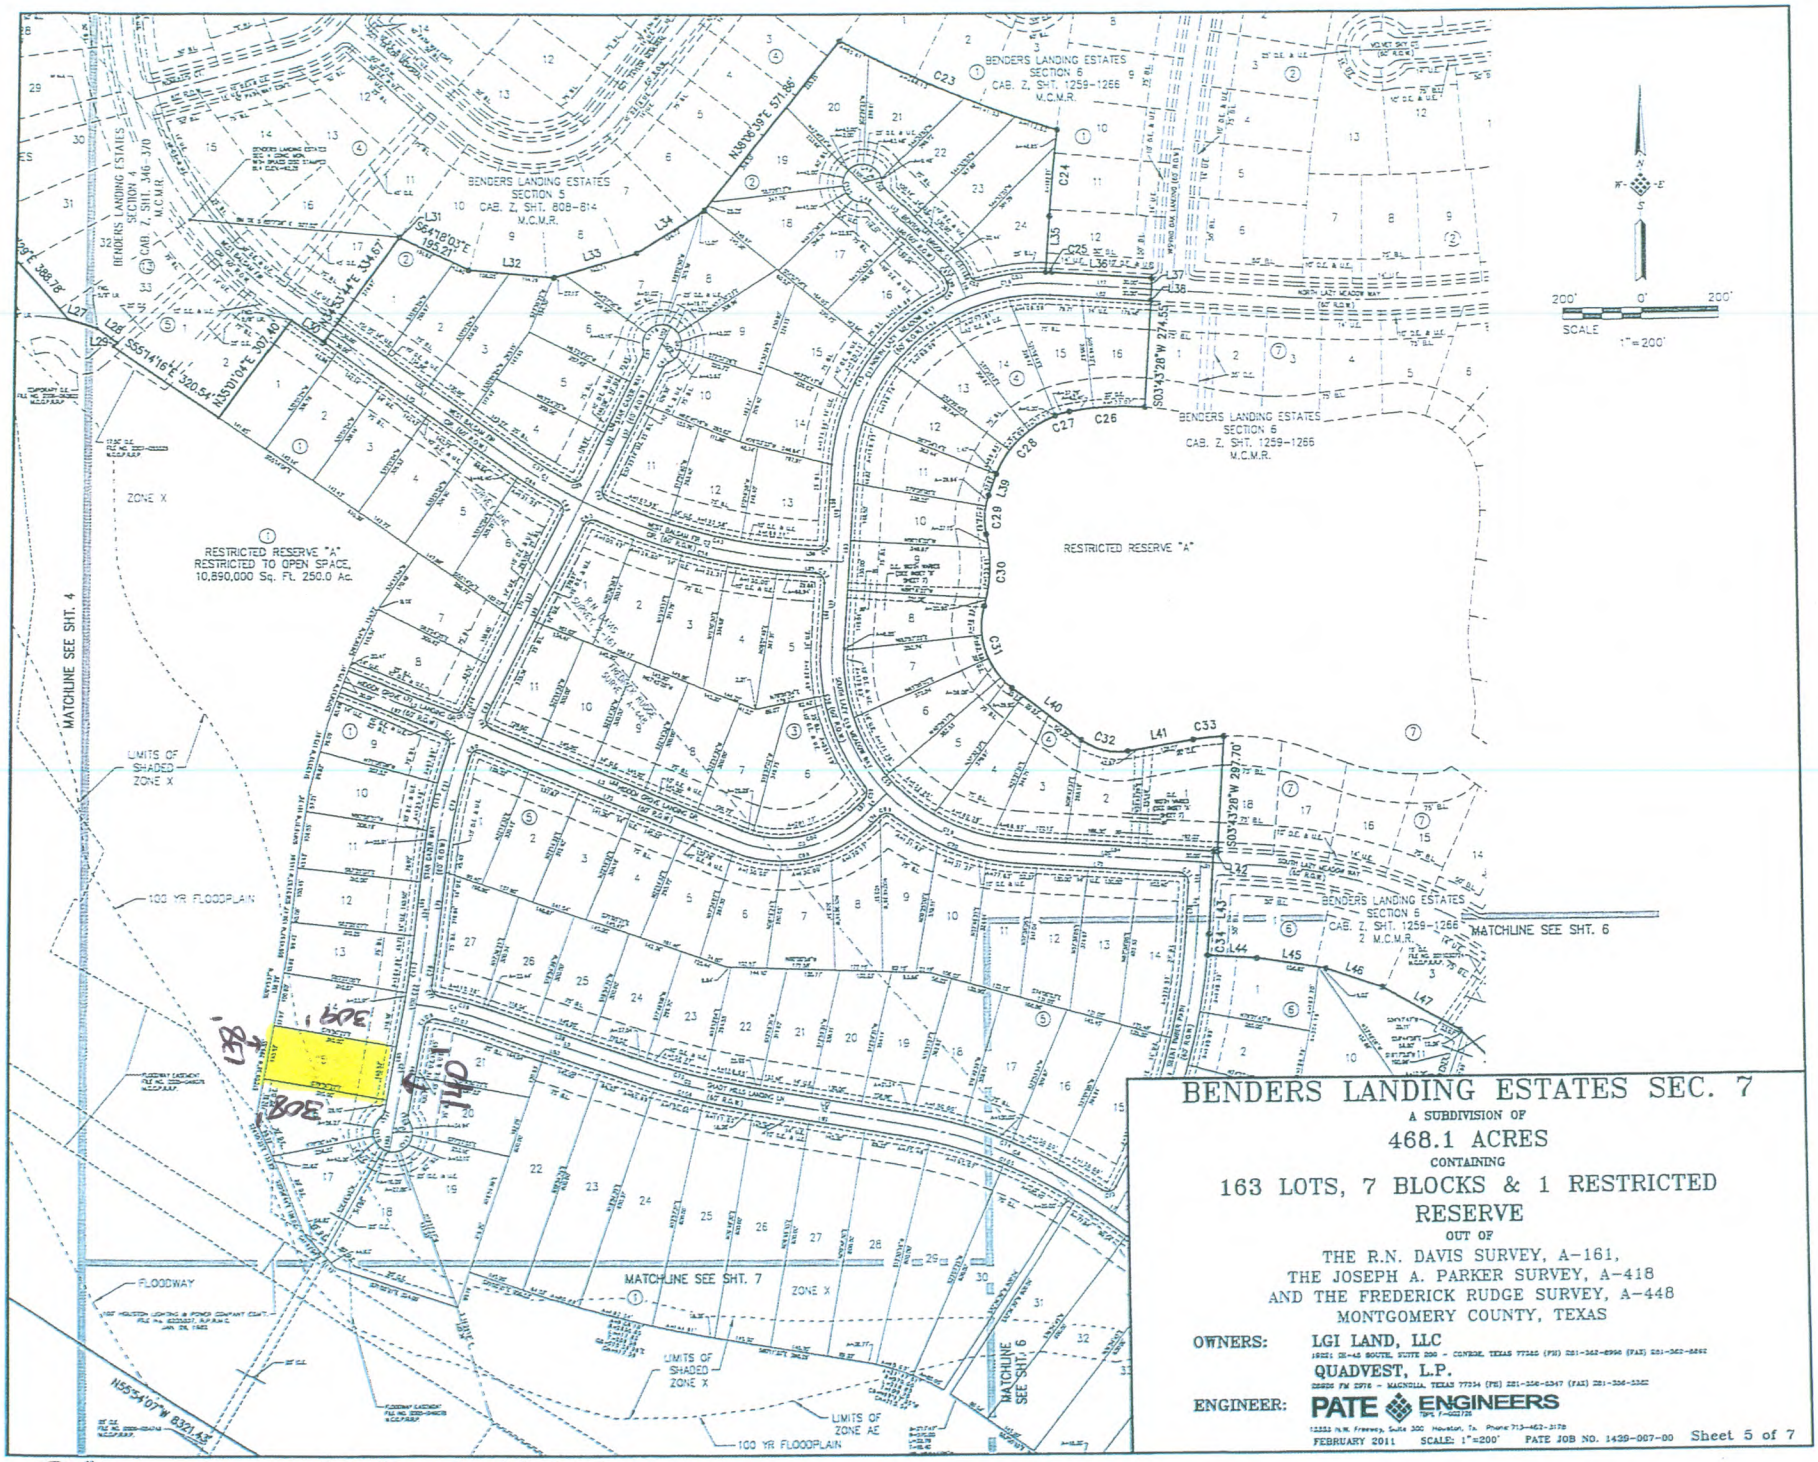

BENDERS LANDING ESTATES SEC. 7

A SUBDIVISION OF

468.1 ACRES

CONTAINING

163 LOTS, 7 BLOCKS & 1 RESTRICTED RESERVE

OUT OF

THE R.N. DAVIS SURVEY, A-161,
THE JOSEPH A. PARKER SURVEY, A-418
AND THE FREDERICK RUDGE SURVEY, A-448
MONTGOMERY COUNTY, TEXAS

OWNERS: LGI LAND, LLC
18021 IH-45 SOUTH, SUITE 200 - CONROE, TEXAS 77385 (PH) 281-362-8998 (FAX) 281-362-8892
QUADVEST, L.P.
23535 FM 2978 - MAGNOLIA, TEXAS 77354 (PH) 281-356-5347 (FAX) 281-356-5521

ENGINEER: PATE ENGINEERS
12503 N.W. Freeway, Suite 300 Houston, Tx. Phone 713-462-3178

FEBRUARY 2011 SCALE: 1"=200' PATE JOB NO. 1439-007-00 Sheet 5 of 7

Plat# 20110039901 Cab. Z Sheet# 2002